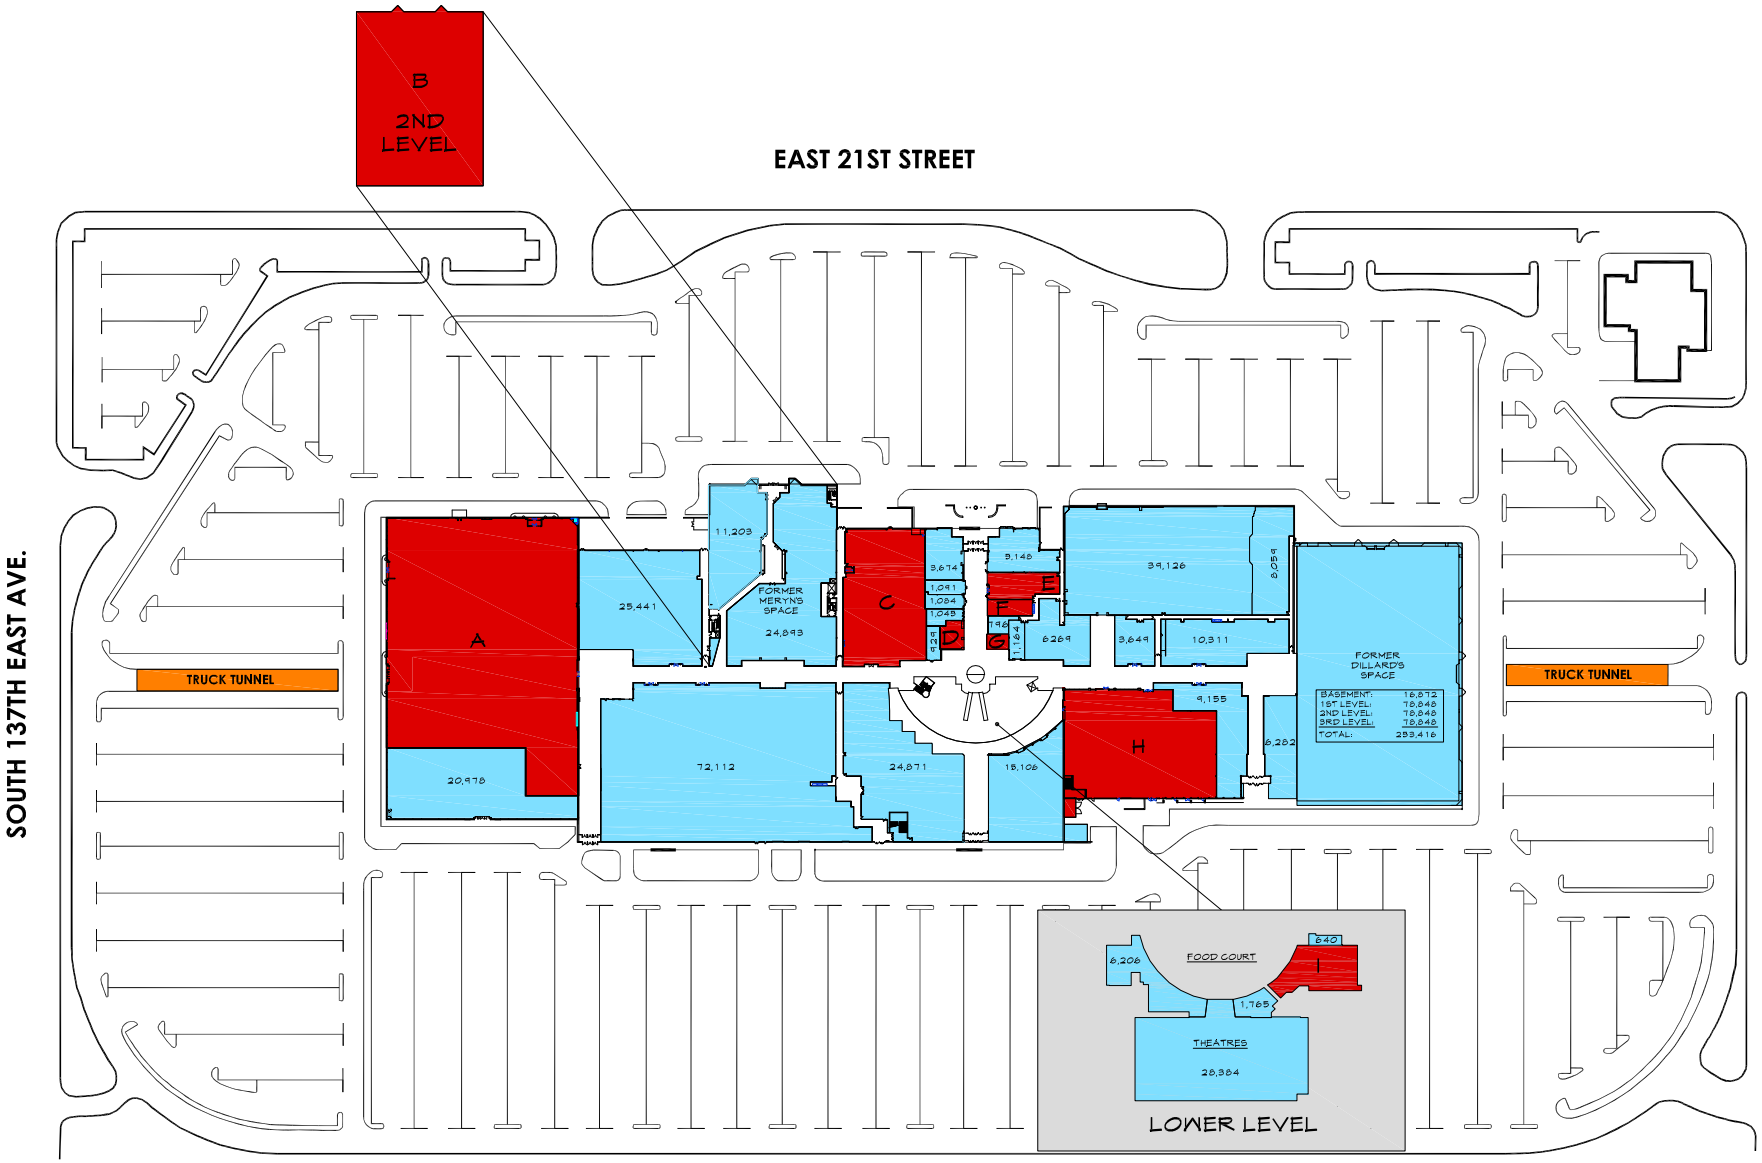

A SITE PLAN
SCALE: 1"=70'-0"
NORTH

TENANT LEGEND

A	COCA-COLA ENTERPRISES
B	UNIVERSITY OF PHOENIX
C	WORKFORCE OKLAHOMA
D	KAFFE BONA
E	EASTGATE METROPLEX DELVOLPMENT OFFICE
F	CALI PRO NAIL SALON
G	IBC BANK
H	CAPTC EARLY CHILDHOOD CENTER
I	DPS - DRIVERS LICENSE BUREAU

COLOR KEY

- LEASED
- AVAILABLE
- TRUCK TUNNEL

kinslow, keith & todd, inc.
architecture | interiors | engineering
tel 918.744.4270
fax 918.744.7849
2200 south utica place, suite 200
tulsa, oklahoma 74114
www.kktarchitects.com

EASTGATE METROPLEX

P & H PROPERTIES

SCALE	1"=70'-0"
FILE NAME	EGMPSP1
MANAGER	AK
DRAWN BY	JS
04-23-08	

SITE PLAN

S-1